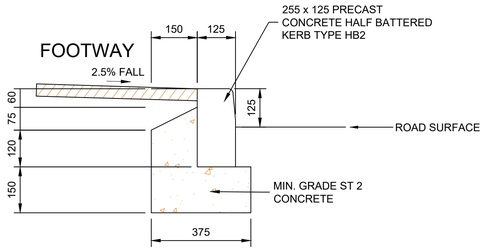

KERB TYPE HB2 DETAIL

SCALE 1:10

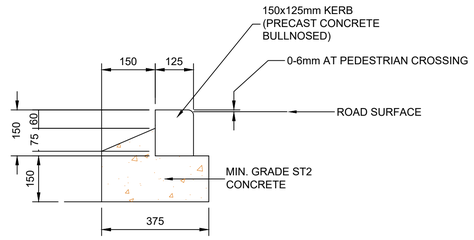

KERB TYPE BN2 DETAIL

SCALE 1:10

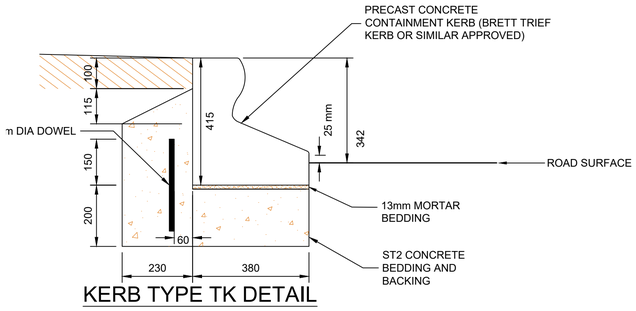

KERB TYPE TK DETAIL

SCALE 1:10

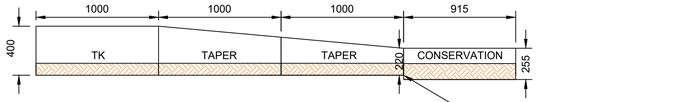

TK TO CONSERVATION KERB DETAIL

SCALE 1:25

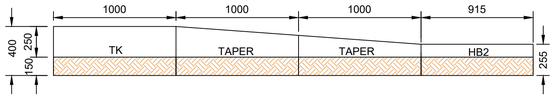

TK TAPERING TO HB2 DETAIL

SCALE 1:25

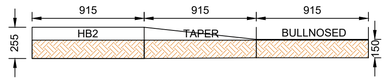

HB2 TAPERING TO BN DETAIL

SCALE 1:25

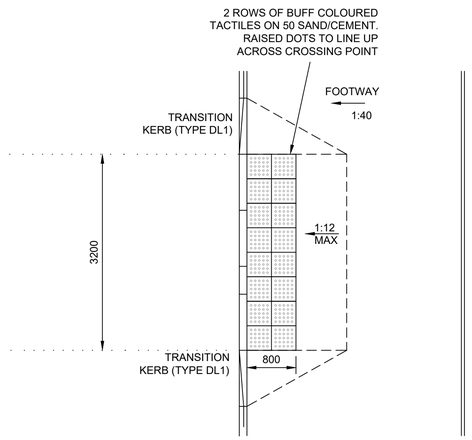

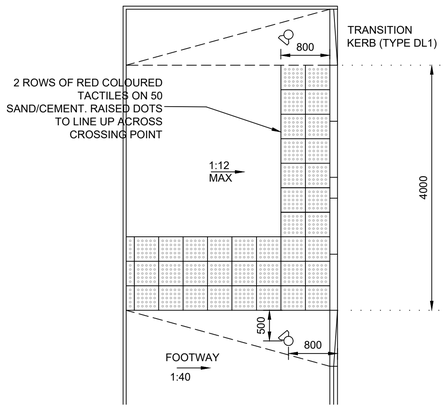

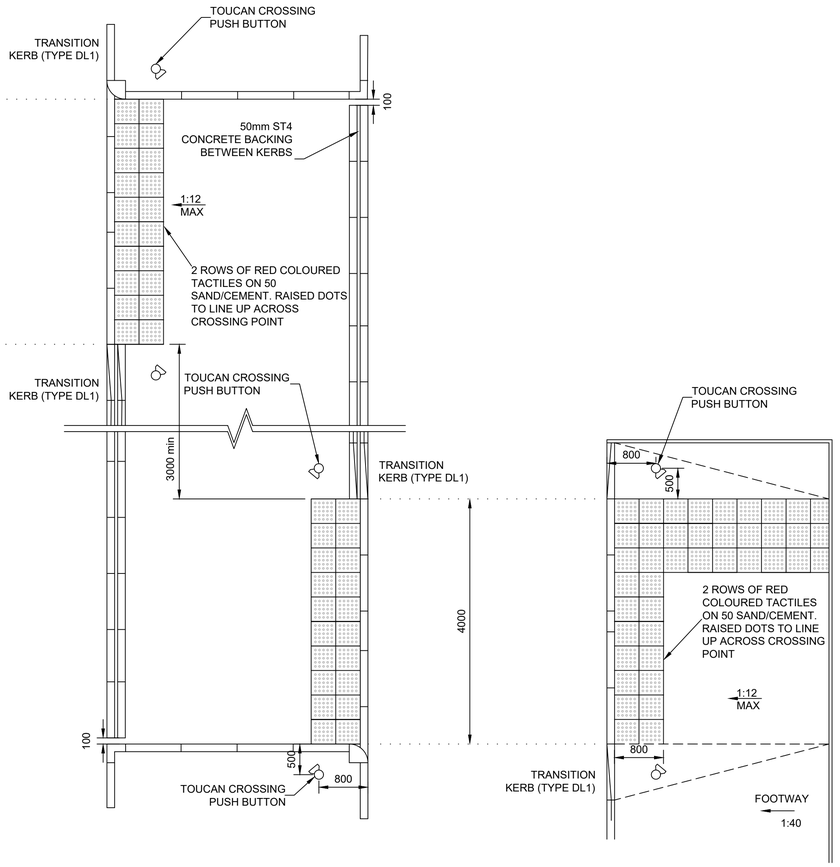

DETAIL OF UNCONTROLLED PEDESTRIAN CROSSING

SCALE 1:50

DETAIL OF CONTROLLED TOUCAN CROSSING ON ISLAND

SCALE 1:50

200mm 0 200mm 400mm 600mm 800mm 1000mm
SCALE 1:10

500mm 0 500mm 1000mm 1500mm 2000mm 2500mm
SCALE 1:25

1m 0 1m 2m 3m 4m 5m
SCALE 1:50

DO NOT SCALE FROM THIS DRAWING

NOTES

1. ALL DIMENSIONS ARE IN MILLIMETRES UNLESS NOTED OTHERWISE
2. ALL LEVELS ARE IN METRES AOD UNLESS NOTED OTHERWISE.
3. TO BE READ IN CONJUNCTION WITH SPECIFICATION REF BRT-TG-XX-ZZ-SP-HI-1100 AND PLAN LAYOUT DRAWINGS REF BRT-TG-XX-ZZ-DR-HI-1101 AND 1102.

REV.	BY	CHK'D	APP'D	DATE	DESCRIPTION
P03	GKC	LD	MJH	18/06/21	UPDATED FOLLOWING BW COMMENTS
P02	MS	LD	MJH	19/02/21	UPDATED FOLLOWING KCC COMMENTS ON TOUCAN CROSSING
P01	MS	LD	MJH	23/11/20	FIRST ISSUE

CODE	DRAWING STATUS
S4	FOR STAGE APPROVAL

Tony Gee and Partners LLP
8th Floor, International House
Dover Place,
Ashford, Kent.
TN23 1HU
Tel: 01233 639787

www.tonygee.com
Consulting Engineers

Kent County Council kent.gov.uk

Balfour Beatty

BEAN TUNNEL
TUNNEL AND HIGHWAY
DETAILED DESIGN

HIGHWAYS
KERBS AND FOOTWAY
DETAILS

SHEET 1 OF 1

DRAWING. No.
BRT-TG-XX-ZZ-DR-HI-1111

DRAWN : BPH	DESIGNED : MS	REVISION
SCALE : AS SHOWN	ORIGINAL SIZE : A1	P03